


**EX-10**

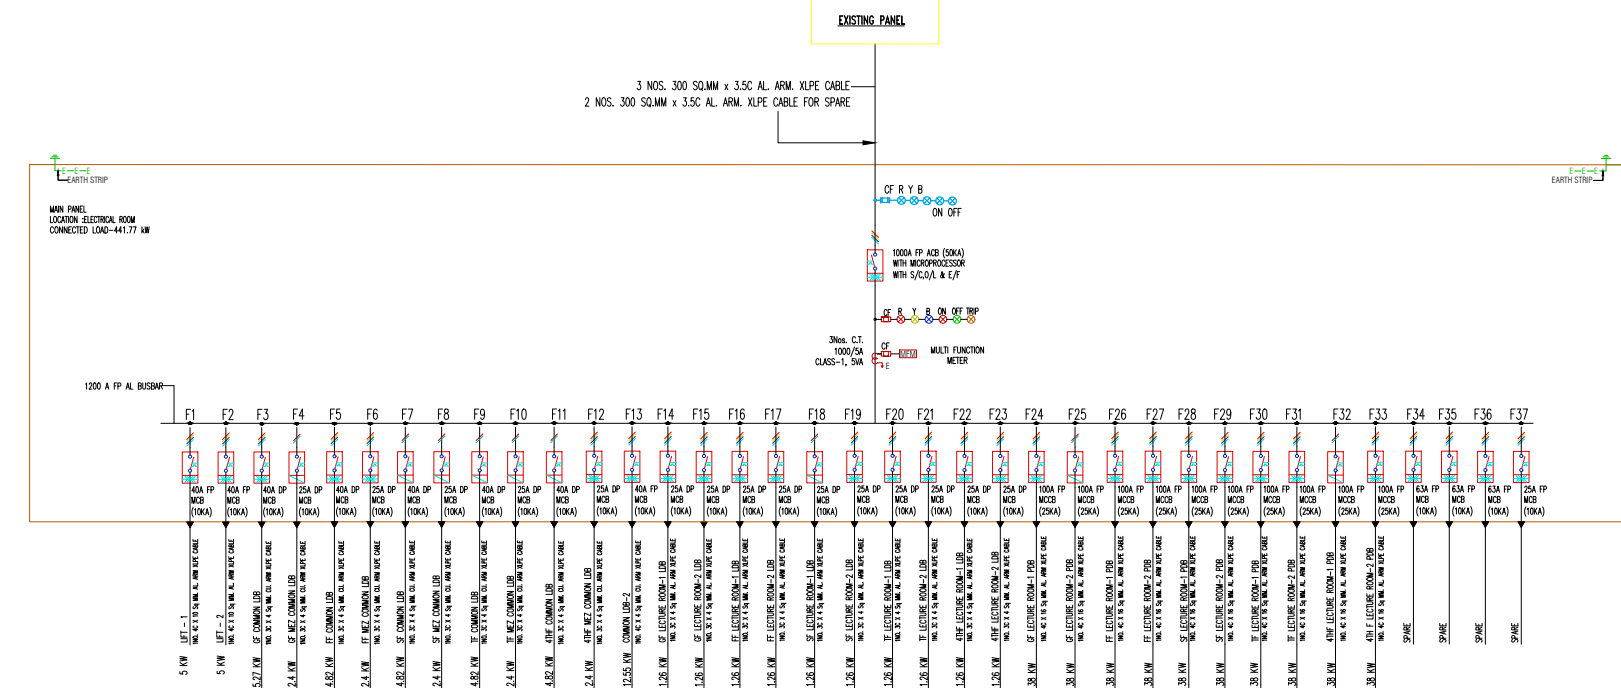

SCALE : NTS

 **TORQUE ENGINEERING DESIGN CONSULTANT**

Tel: +81281 88189 [www.torqueelectricalservices.com](http://www.torqueelectricalservices.com)

**ENGINEERING DESIGN CONSULTANT**

|           |                |
|-----------|----------------|
| DRG. NO.: | ELE-LTG-SLD-01 |
|-----------|----------------|

**REV.**

**R0**

**ARCHITECT / PRIME CONSULTANT:**

|               |
|---------------|
| <b>TITLE:</b> |
|---------------|

ELECTRICAL LIGHTING SLD LAYOUT

|  |             |                    |
|--|-------------|--------------------|
|  |             |                    |
|  |             |                    |
|  | DRAWING NO. | REFERENCE DRAWINGS |

|                               |           |          |              |  |  |    |      |              |           |
|-------------------------------|-----------|----------|--------------|--|--|----|------|--------------|-----------|
| ARCHITECT / PRIME CONSULTANT: |           |          |              |  |  |    |      |              |           |
|                               |           |          |              |  |  |    |      |              |           |
|                               |           |          |              |  |  |    |      |              |           |
|                               | 0         | 15/09/26 | FOR APPROVAL |  |  | DP | DP   | JP           | J         |
|                               | REV<br>NO | DATE     | REVISIONS    |  |  | BY | CHK. | DEPT<br>HEAD | PRJ<br>MG |