
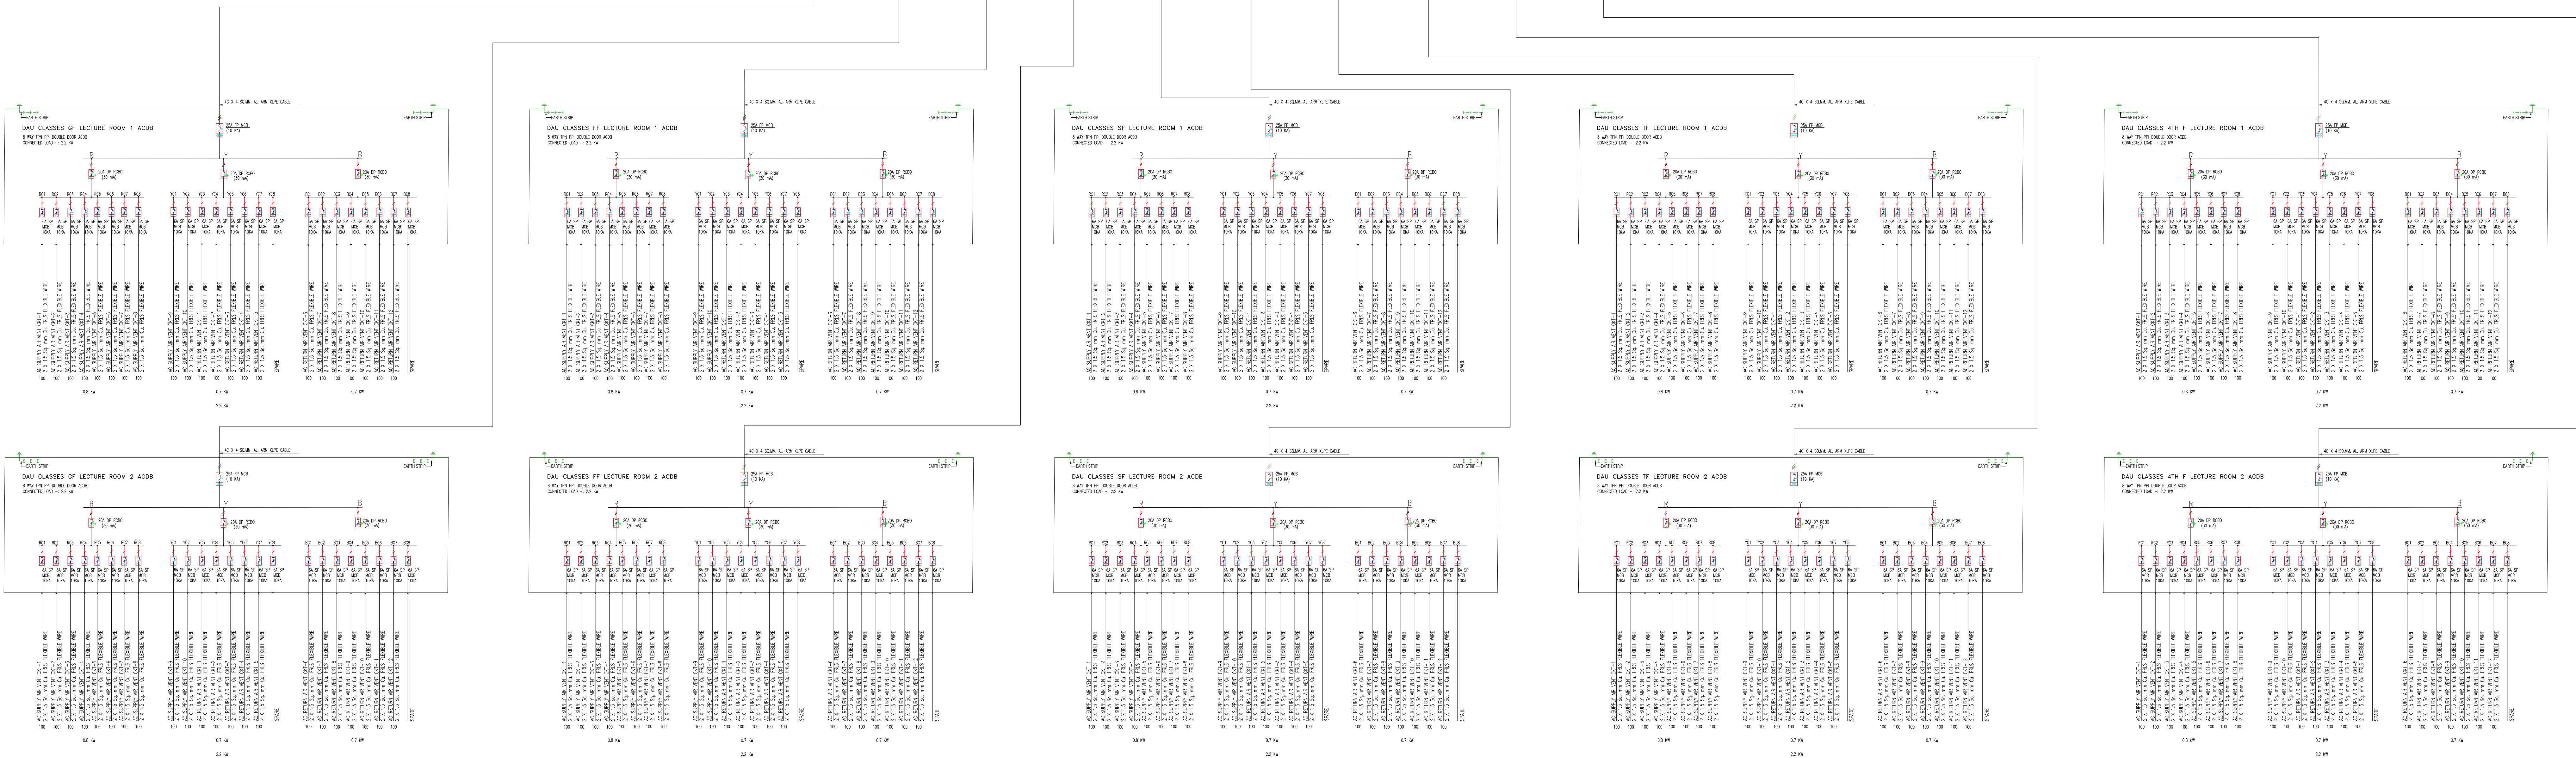


HVAC

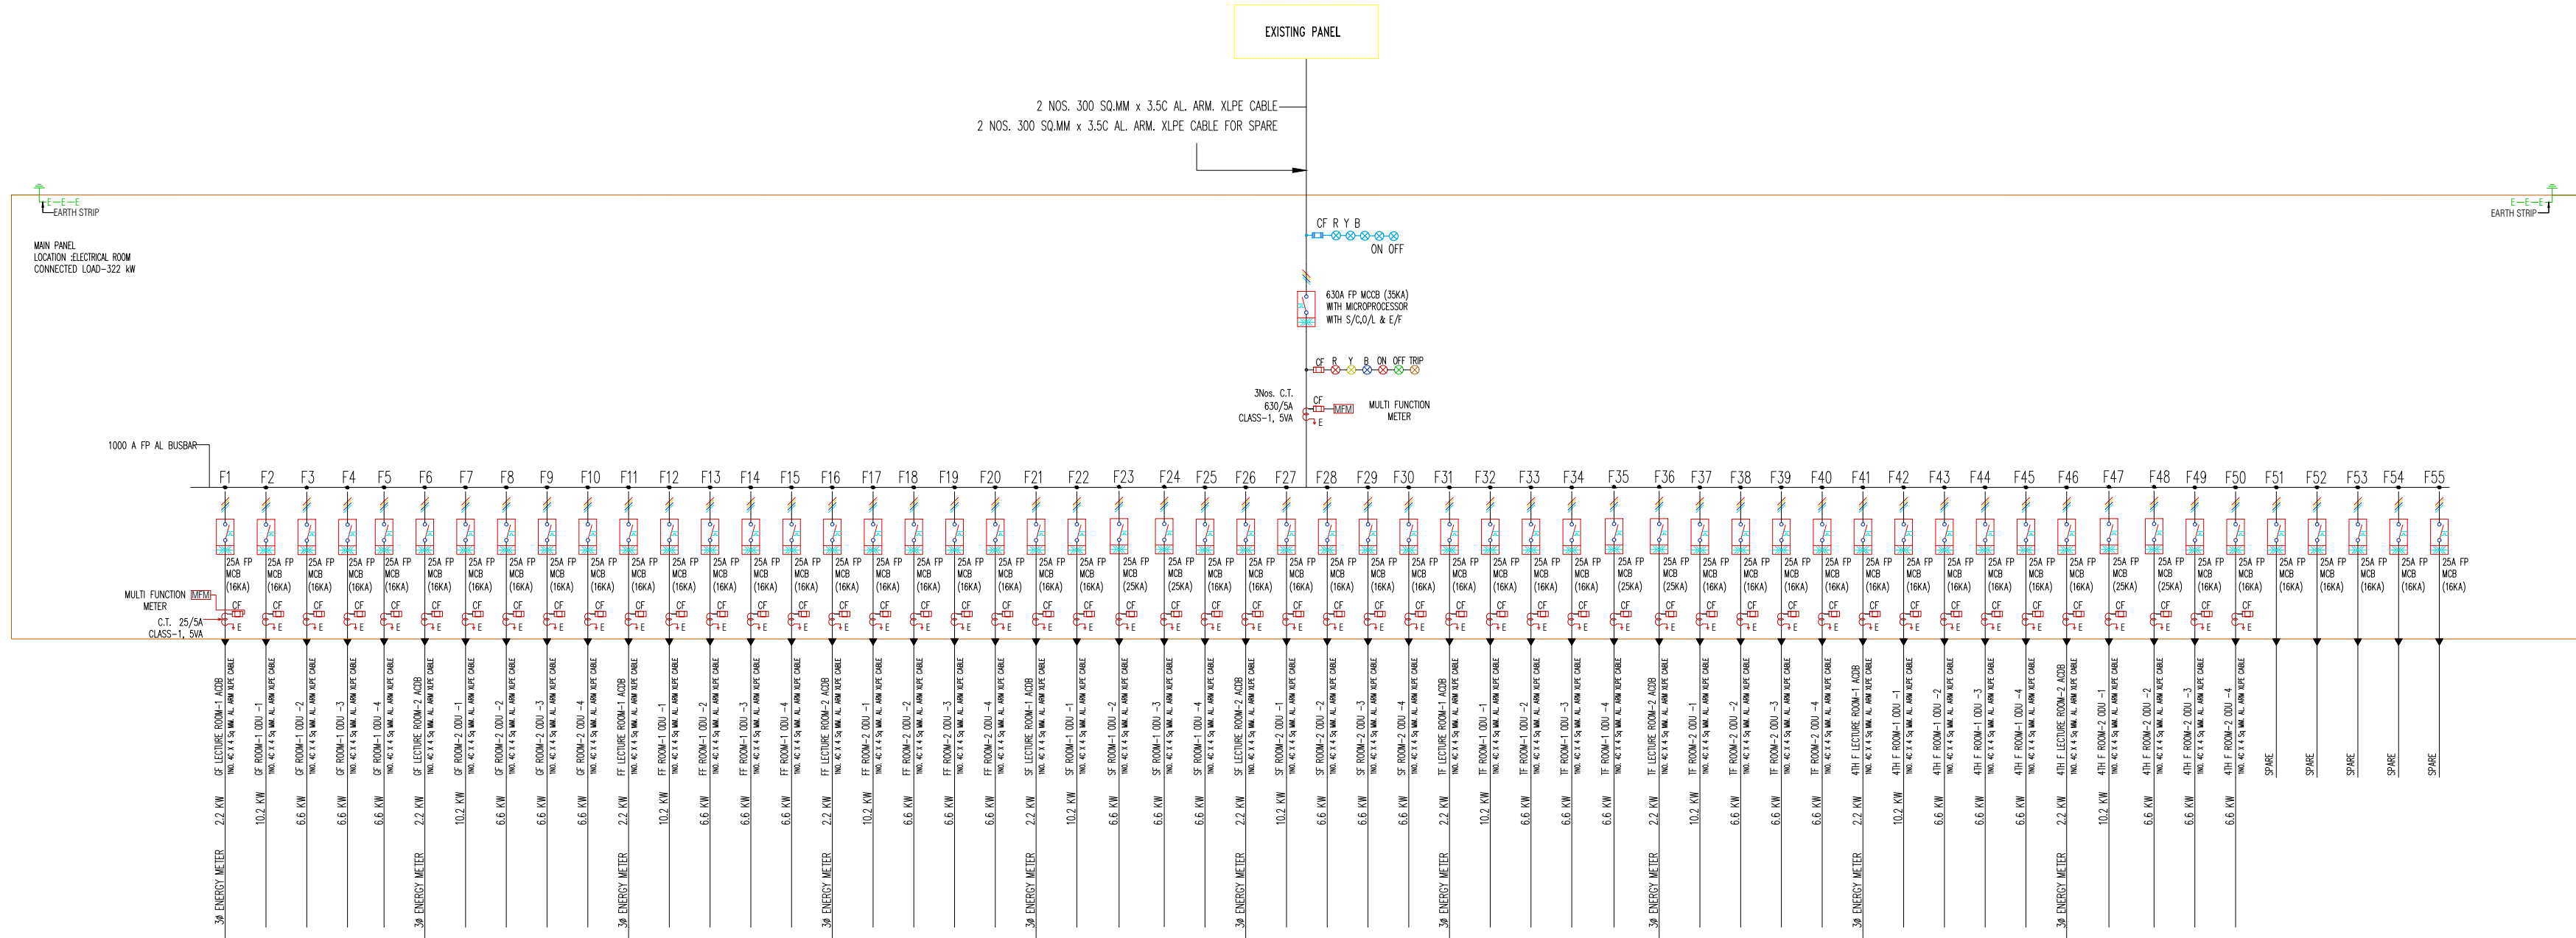

PROJECT:
DHIRUBHAI UNIVERSITY
CLASSROOMS

REV..
R0
SCALE : NTS

TITLE:
ELECTRICAL HVAC SLD LAYOUT

TORQUE ENGINEERING SERVICES
TES TORQUE ENGINEERING DESIGN
CONSULTANT
Tel: +81281 88189 www.torqueelectricalservices.com
ENGINEERING DESIGN CONSULTANT

DRG. NO.:
ELE-HVAC-SLD-01

REV.
R0

NOTES:

ARCHITECT / PRIME CONSULTANT:

DRAWING NO. REFERENCE DRAWINGS

0 15/09/26 FOR APPROVAL
REV. NO. DATE REVISIONS BY CHK. DEPT./PROJ. HEAD/MGR.